
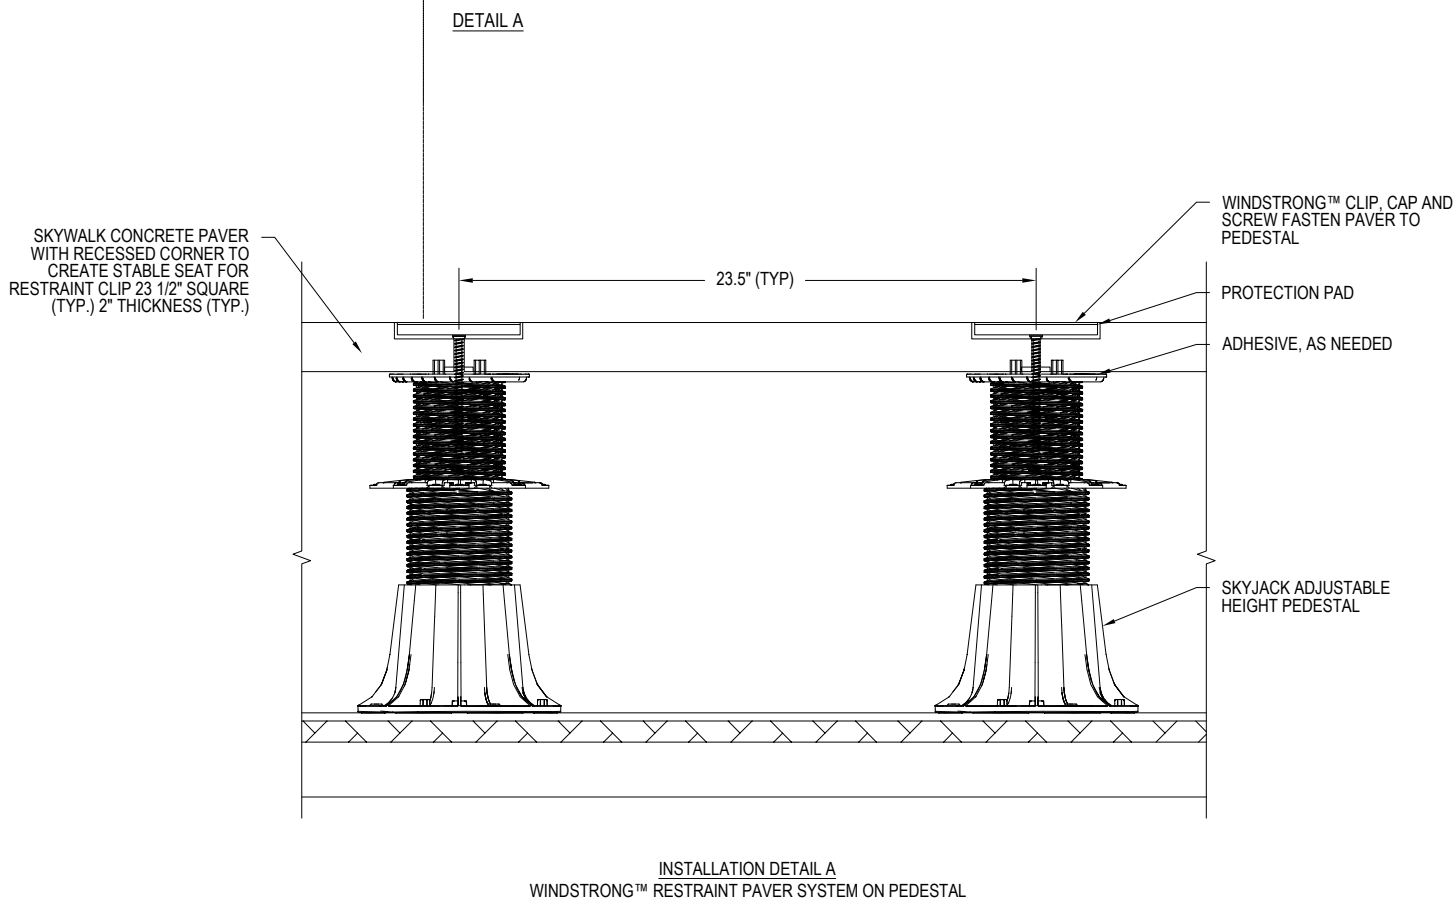


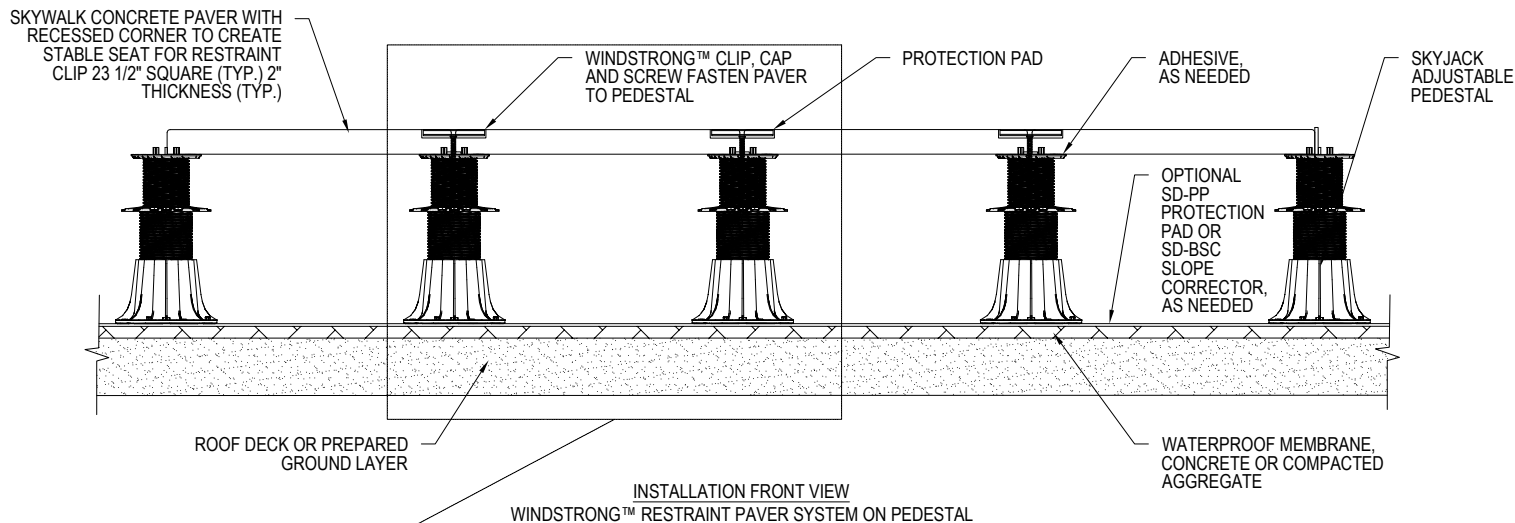

PAVER SPECIFICATIONS	WINDSTRONG™ CLIP SPECIFICATIONS	PEDESTAL SPECIFICATIONS	PEDESTAL OPTIONS			
MATERIAL: CONCRETE	MATERIAL: POLYPROPYLENE / EPDM RUBBER	MATERIAL: FULLY RECYCLABLE HIGH DENSITY COPOLYMER POLY PROPYLENE (HDCPP)	SD-M	SD-L	SD-XL	SD-XL - EXT
COMPRESSIVE STRENGTH: 8,500 PSI	WEIGHT: 0.29 LBS		1 3/4" - 3"	3" - 6"	6" - 13 3/4"	8" HEIGHT EXTENDER
DENSITY: 150 LBS PER CUBIC FOOT	WIND UPLIFT RESISTANCE: ASTM E330 -70 PSF					
		WEIGHT CAPACITY: 2150 LBS PER PEDESTAL				
		TEMP. RANGE: -20 TO 200 DEGREE F				
NOTES:			WINDSTRONG™ PAVER RESTRAINT SYSTEM ON PEDESTAL SYSTEM			
APPLICATIONS: ROOFTOP PATIOS, GREENROOF INTEGRATIONS, HOSPITALITY TERRACES, RESIDENTIAL AND COMMERCIAL DECKS, OVER JOISTS						
DESIGNED FOR SEAMLESS INTEGRATION WITH SKYJACK ADJUSTABLE PEDESTAL SYSTEMS. THE INSTALLATION ALLOWS EASY ACCESS TO THE ROOF BENEATH. SUPPORTS ROOFTOP DRAINAGE AND ENSURES A LEVEL WALKING SURFACE - EVEN ON SLOPED ROOFS			DWG. NO.: 5673-112		DATE: 8/5/2026	
			SHEET: 8.5" X 11"		BY: CADDDETAILS	
						